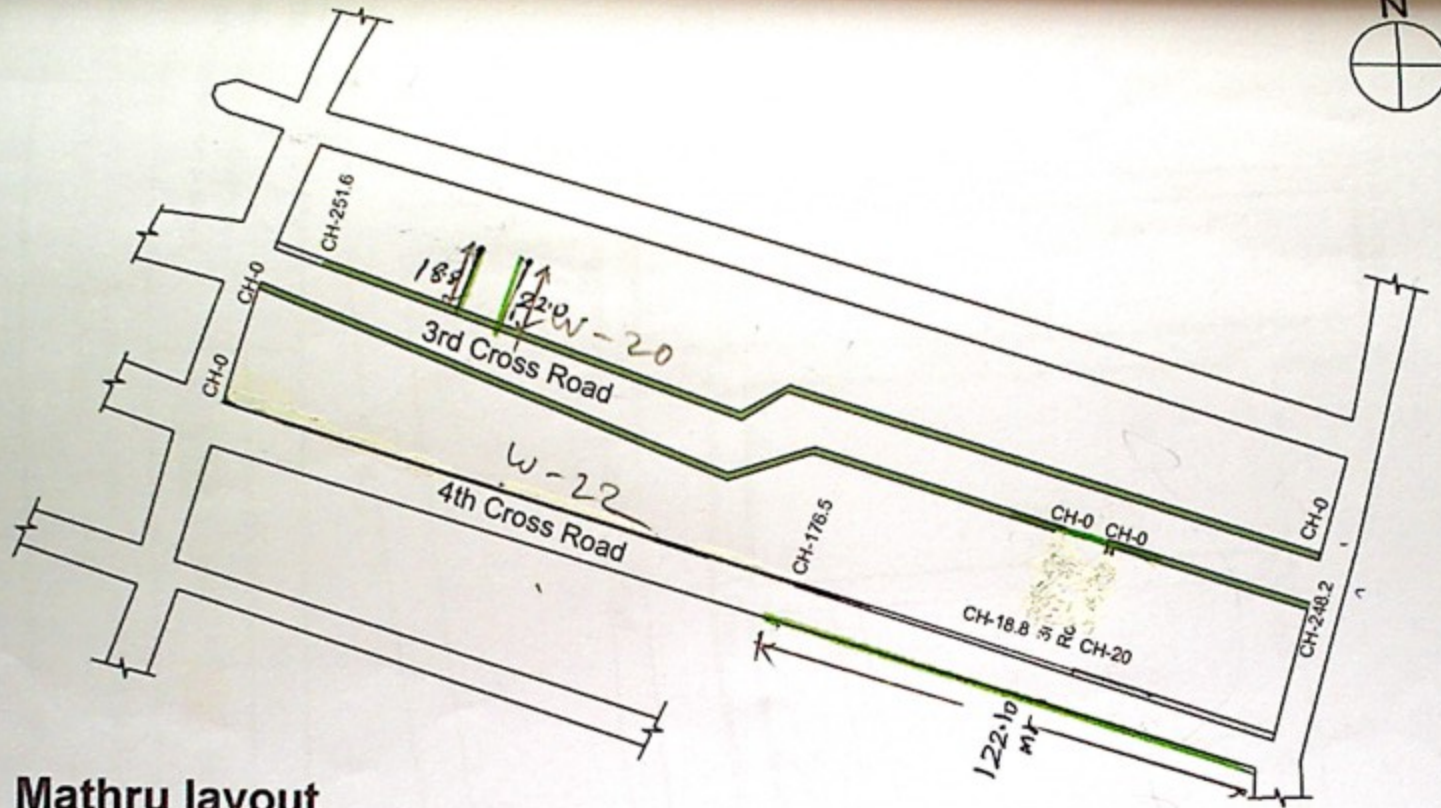

Mathru layout

NOTES:-

1) Do Not Scale The Drawings
2) All Dimensions Are In meters

INDEX

C C Drain

PROJECT	Construction of Drains and Culverts at A Sector, B Sector and Mathrulayout in Ward no:04
CLIENT	BBMP

RUDRAPRASAD CONSULTANTS
STRUCTURAL ENGINEERS, ARCHITECTS
& PROJECT MANAGEMENT CONSULTANTS
No. 3 7th MAIN,
MALLESWARAM BANGALORE-560003
Ph : 23444801
Mob : 91-9448227083,91-9972924526
E-mail: rudraprasad3@rediffmail.com
Web: www.orkengineers.com

RUDRAPRASAD CONSULTANTS BANGALORE

ಸಹಾಯಕ ಕಾರ್ಯಪಾಲಕ ಅಭಿಯಂತರರು
ಯಲಹಂಕ ಉಪನಗರ ಉಪವಿಭಾಗ.
ಜಿ.ಬಿ.ಎಂ.ಪಿ. ಬೆಂಗಳೂರು-106

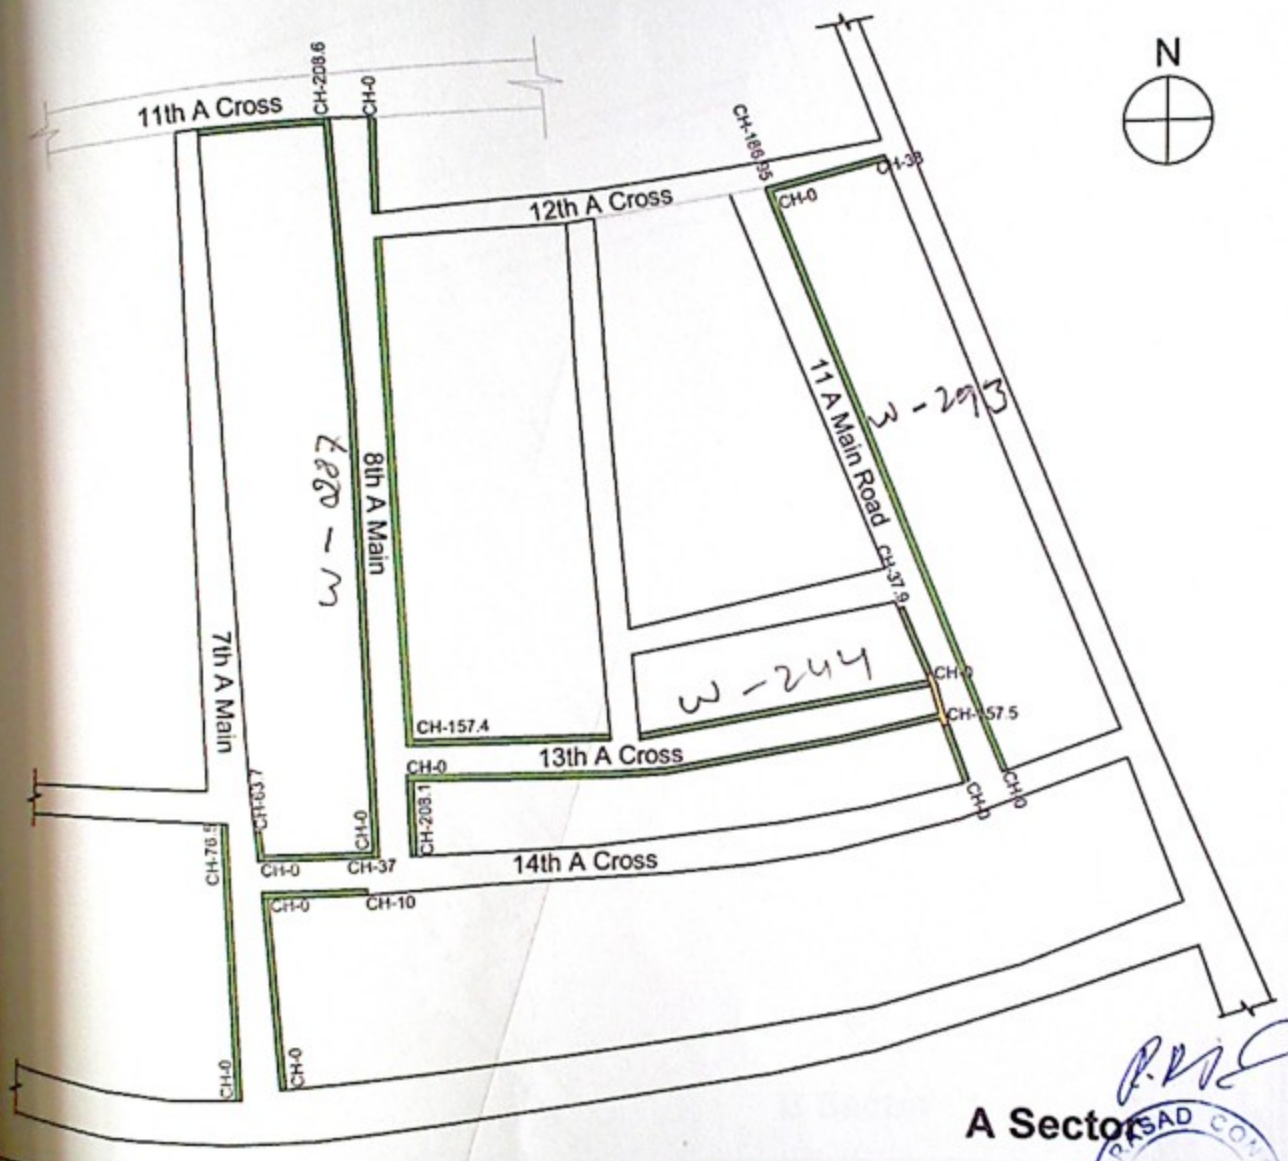

NOTES:-	INDEX
1) Do Not Scale The Drawings 2) All Dimensions Are In meters	C C Drain C C Drain

PROJECT	Construction of Drains and Culverts at A Sector, B Sector and Mathrulayout in Ward no:04	RUDRAPRASAD CONSULTANTS STRUCTURAL ENGINEERS, ARCHITECTS & PROJECT MANAGEMENT CONSULTANTS No. 3 7th MAIN, MALLESWARAM BANGALORE-560003 Ph : 23444801 Mob : 91-9448227083,91-9972924526 E-mail: rudraprasad3@rediffmail.com Web: www.arkengineers.com
CLIENT	BBMP	

Rameshgowda.

ಸಹಾಯಕ ಕಾರ್ಯಪಾಲಕ ಅಭಿಯಂತರರು
ಯಲಹಂಕ ಉಪನಗರ ಉಪವಿಭಾಗ.
ಬಿ.ಬಿ.ಎಂ.ಪಿ. ಬೆಂಗಳೂರು-106

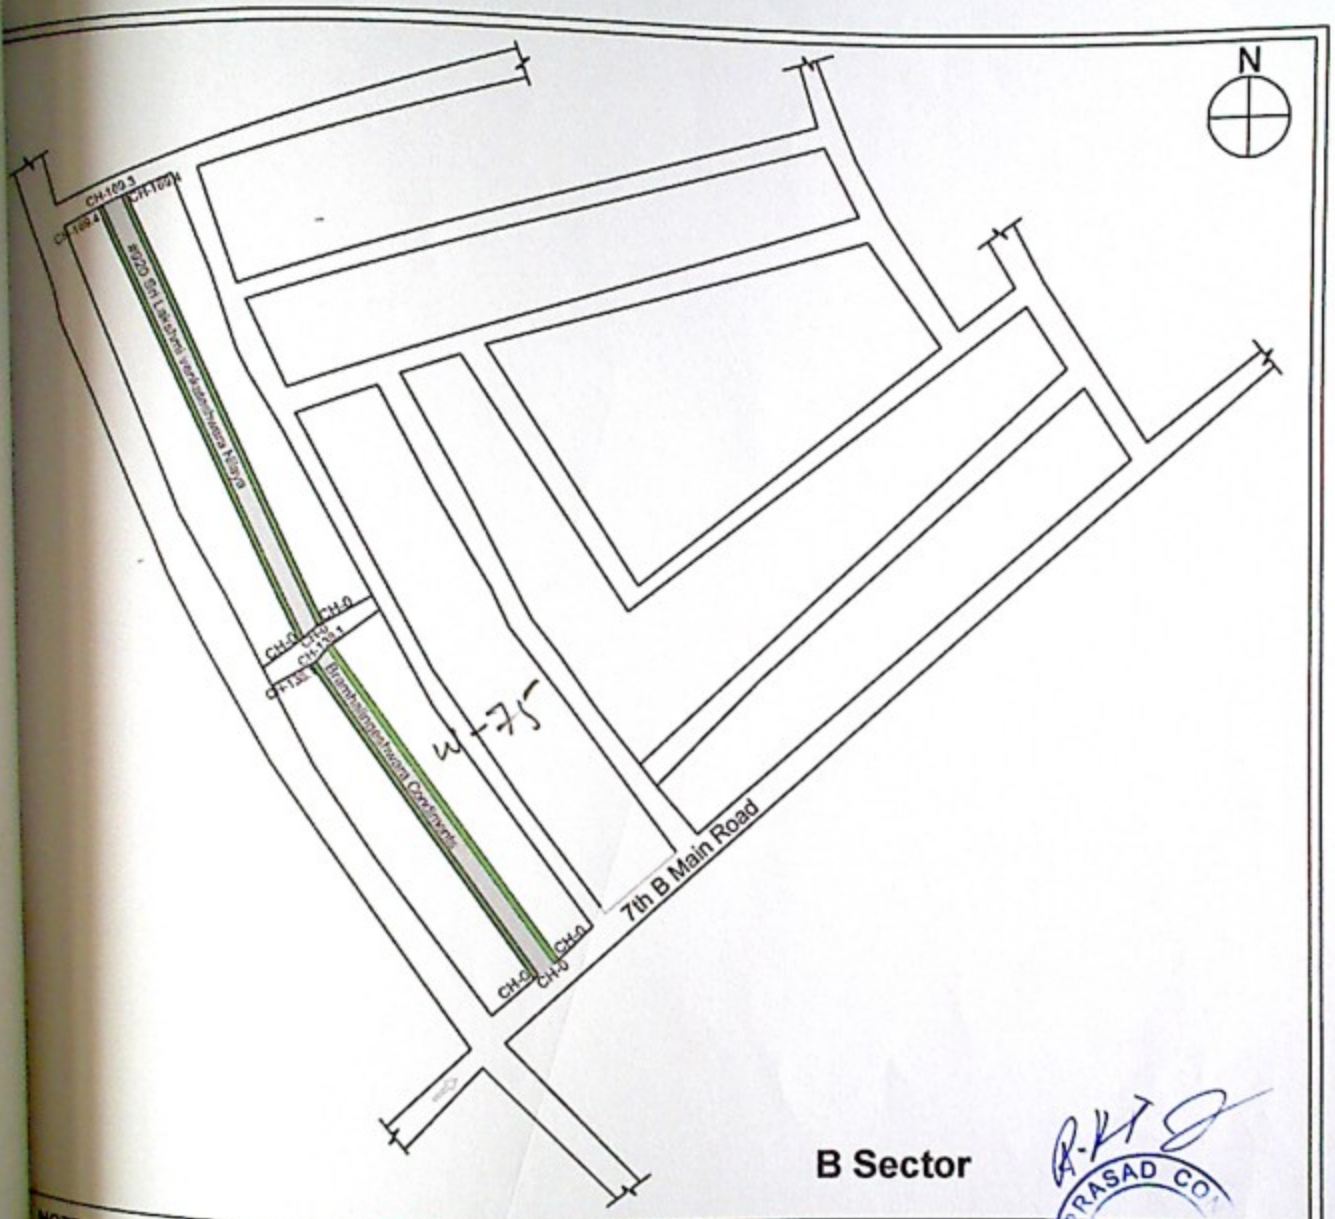

B Sector

RUDRAPRASAD CONSULTANTS

NOTES:-	INDEX
1) Do Not Scale The Drawings 2) All Dimensions Are In meters	C C Drain C C Road

PROJECT	Construction of Drains and Culverts at A Sector, B Sector and Mathrulayout in Ward no:04
CLIENT	BBMP

RUDRAPRASAD CONSULTANTS
STRUCTURAL ENGINEERS, ARCHITECTS
& PROJECT MANAGEMENT CONSULTANTS
No. 3 7th MAIN,
MALLESWARAM BANGALORE-560003
Ph : 23444801
Mob : 91-9448237083,91-9972924526
E-mail: rudraprasad36rediffmail.com
Web: www.arkengineers.com

Ramalingeeral.

ಸಹಾಯಕ ಕಾರ್ಯಪಾಲಕ ಅಭಿಯಂತರರು
ಯಲಹಂಕ ಉಪನಗರ ಉಪವಿಭಾಗ,
ಬಿ.ಬಿ.ಎಂ.ಪಿ. ಬೆಂಗಳೂರು-106